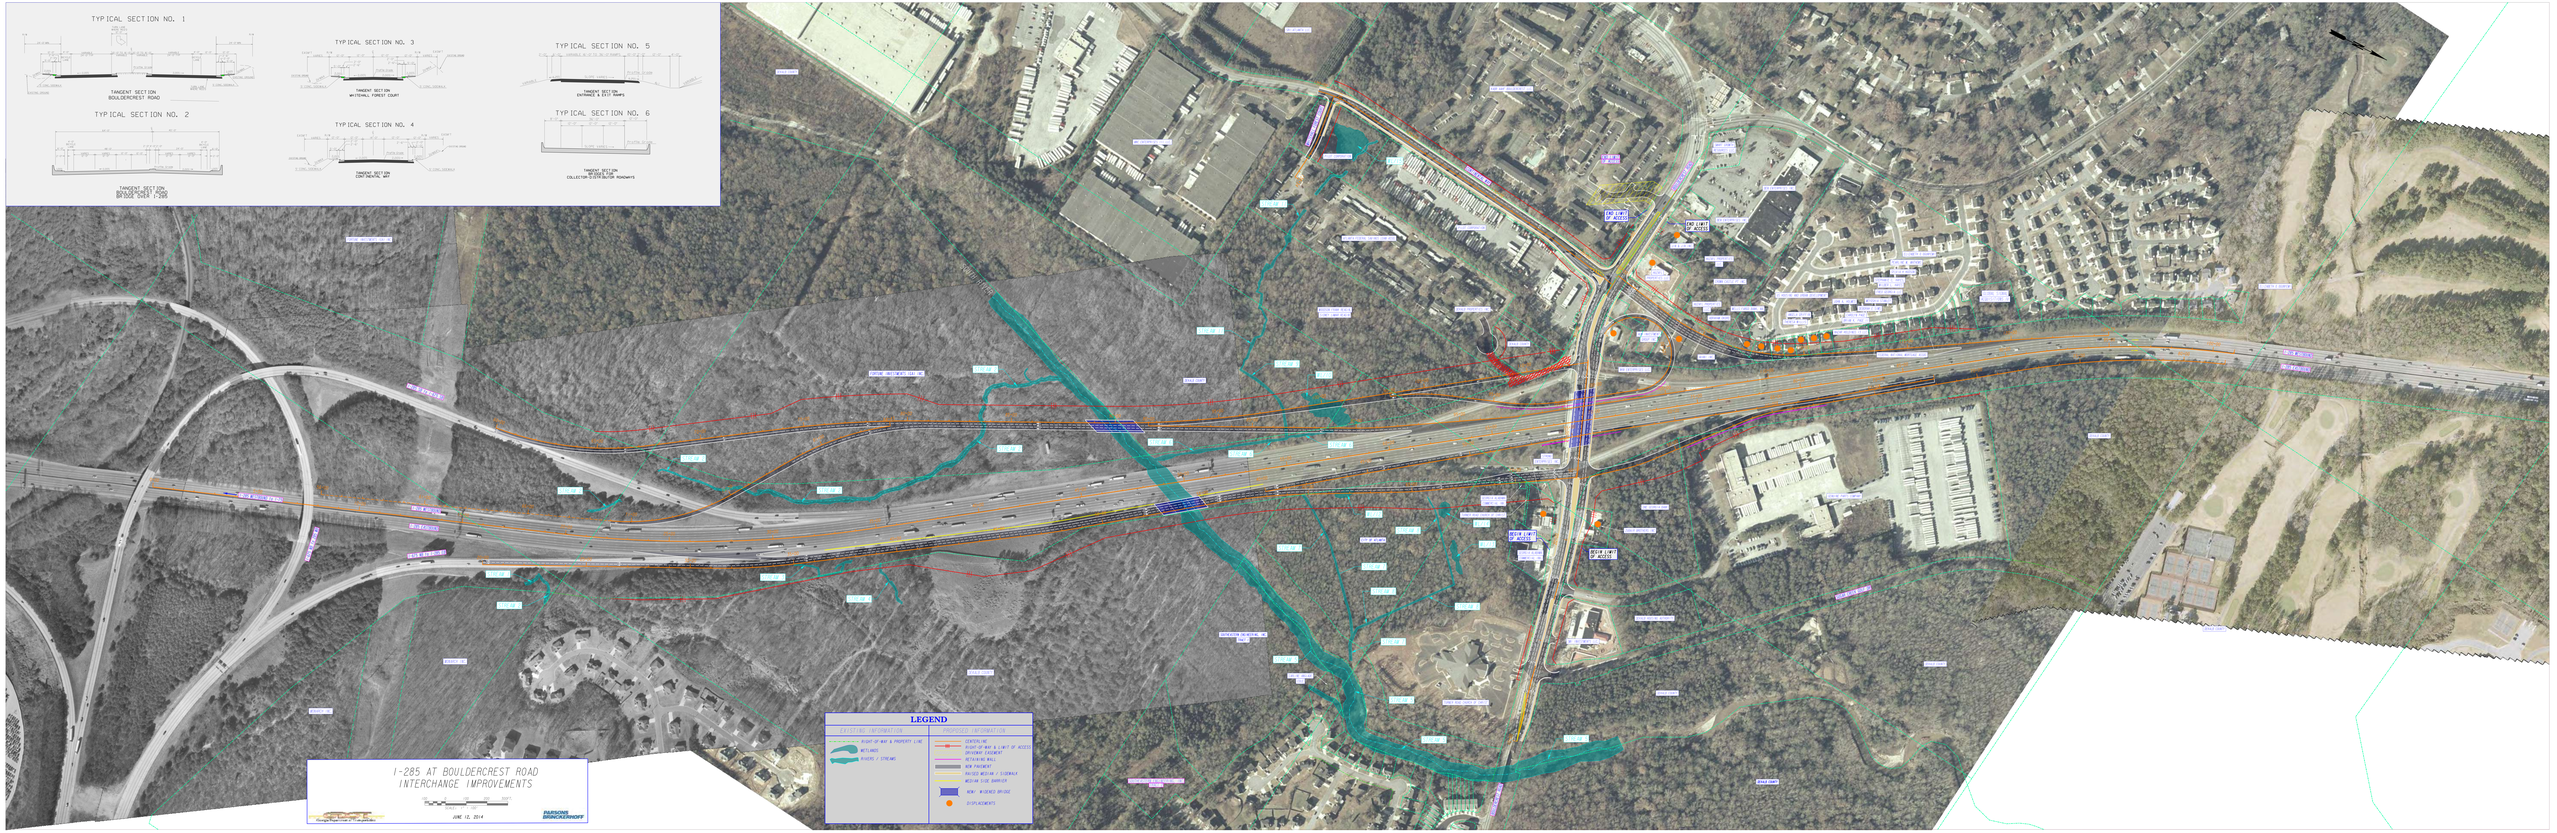
TYPICAL SECTION NO. 1
TANGENT SECTION
BOULDERCREST ROAD
TYPICAL SECTION NO. 2
TANGENT SECTION
BOULDERCREST ROAD
BRIDGE OVER I-285
TYPICAL SECTION NO. 3
TANGENT SECTION
w/RETAIL WALL FOREST COURT
TYPICAL SECTION NO. 4
TANGENT SECTION
CONTINENTAL WAY
TYPICAL SECTION NO. 5
TANGENT SECTION
ENTRANCE & EXIT RAMPS
TYPICAL SECTION NO. 6
TANGENT SECTION
COLLECTOR-DISTRIBUTOR ROADWAYS
I-285 AT BOULDERCREST ROAD
INTERCHANGE IMPROVEMENTS
JUNE 12, 2014
PARSONS BRINCKERHOFF
LEGEND
EXISTING INFORMATION
RIGHT-OF-WAY & PROPERTY LINE
WETLANDS
RIVERS / STREAMS
PROPOSED INFORMATION
CENTERLINE
RIGHT-OF-WAY & LIMIT OF ACCESS
DRIVEWAY EASEMENT
RETAINING WALL
NEW PAVEMENT
PAVED MEDIAN / SIDEWALK
MEDIAN CURB BARRIER
NEW / WIDENED BRIDGE
D-I PLACEMENTS