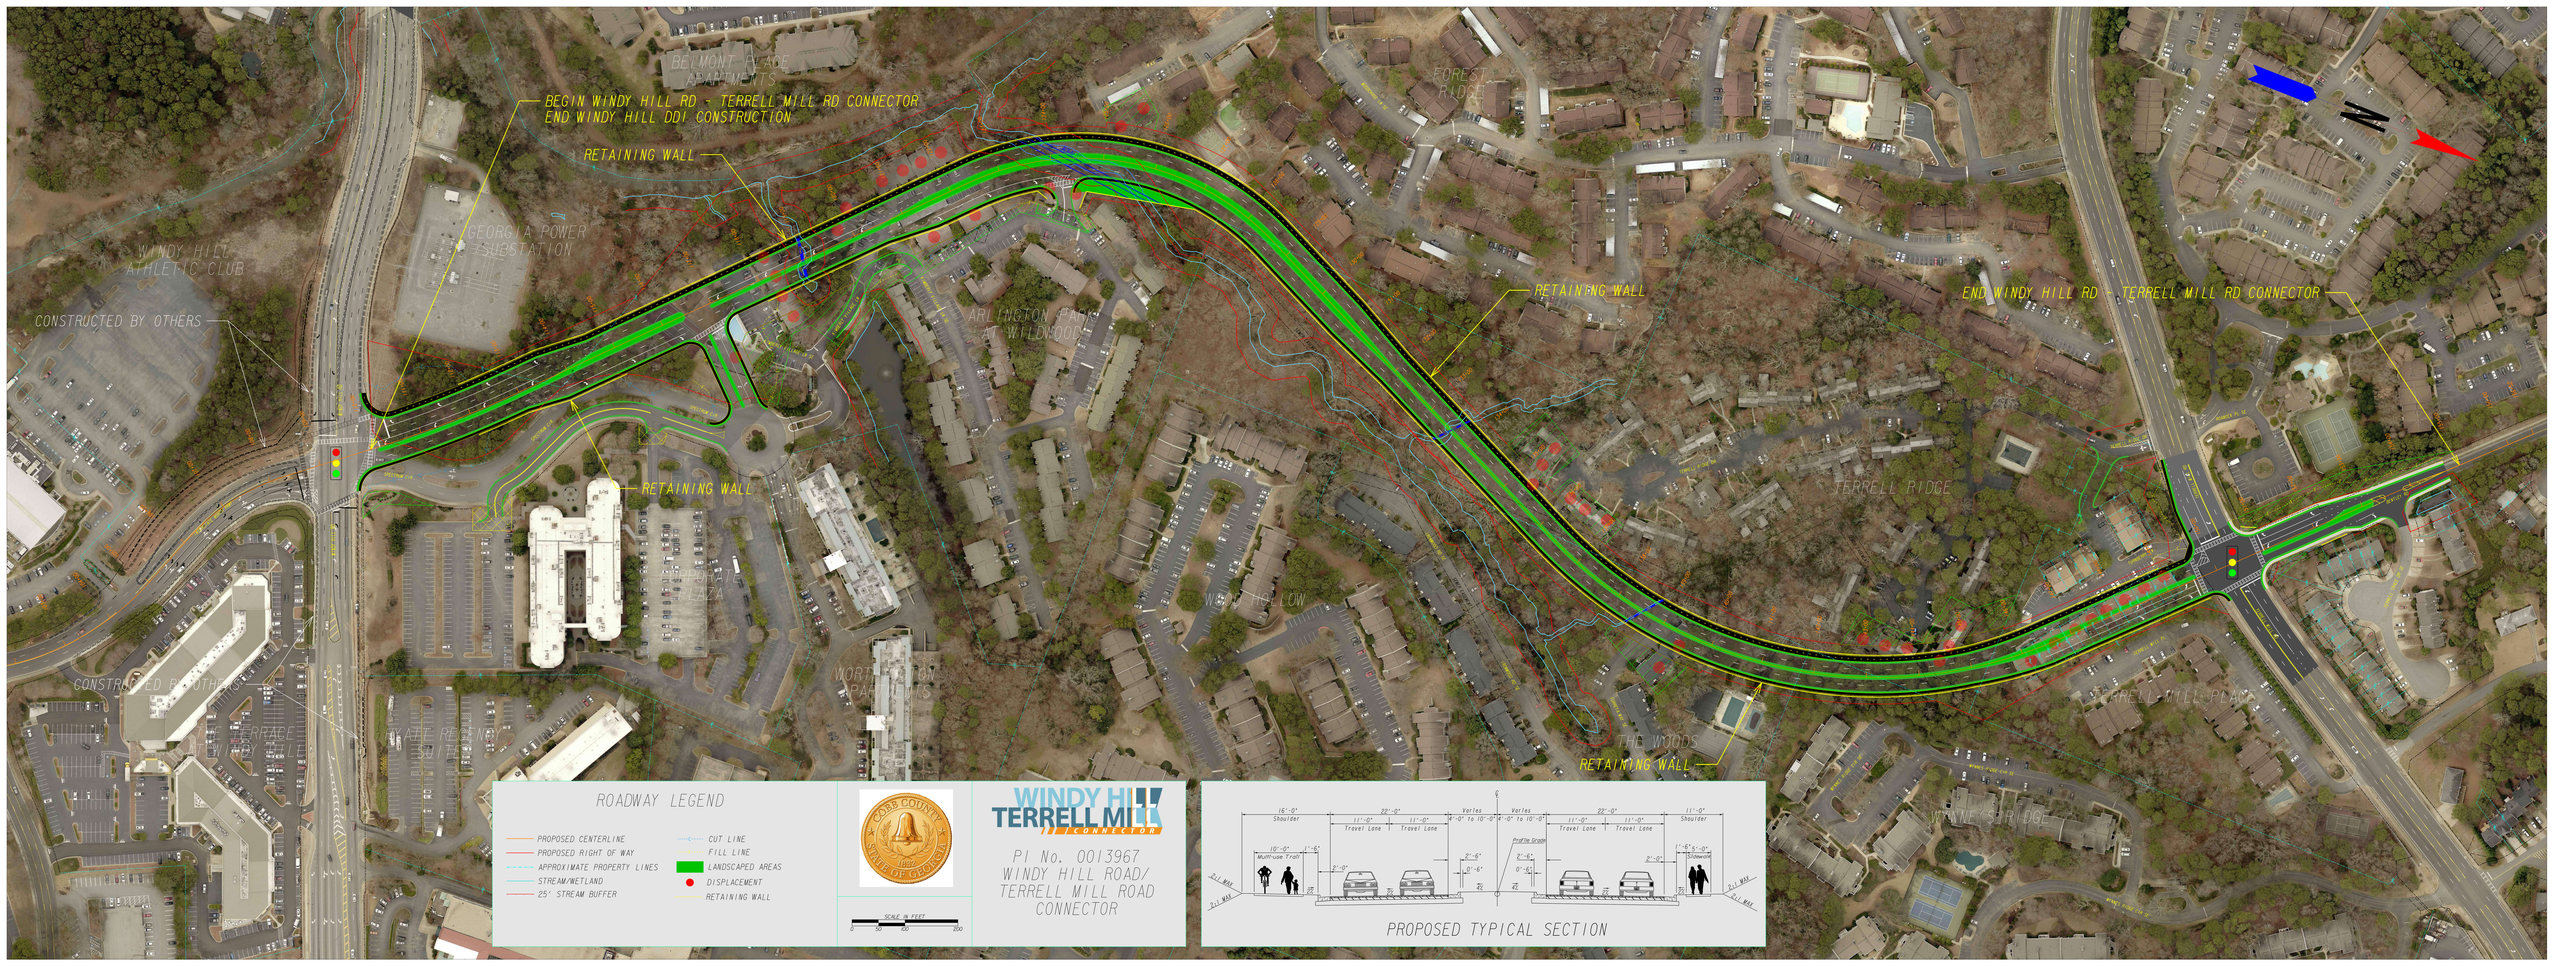

ROADWAY LEGEND

- PROPOSED CENTERLINE
- PROPOSED RIGHT OF WAY
- APPROXIMATE PROPERTY LINES
- STREAM/WETLAND
- 25' STREAM BUFFER
- CUT LINE
- FILL LINE
- LANDSCAPED AREAS
- DISPLACEMENT
- RETAINING WALL

COBB COUNTY 1832 STATE OF GEORGIA

SCALE IN FEET
0 50 100 200

WINDY HILL TERRELL MILL CONNECTOR

PI No. 0013967
WINDY HILL ROAD/
TERRELL MILL ROAD
CONNECTOR

PROPOSED TYPICAL SECTION